KEYNOTES

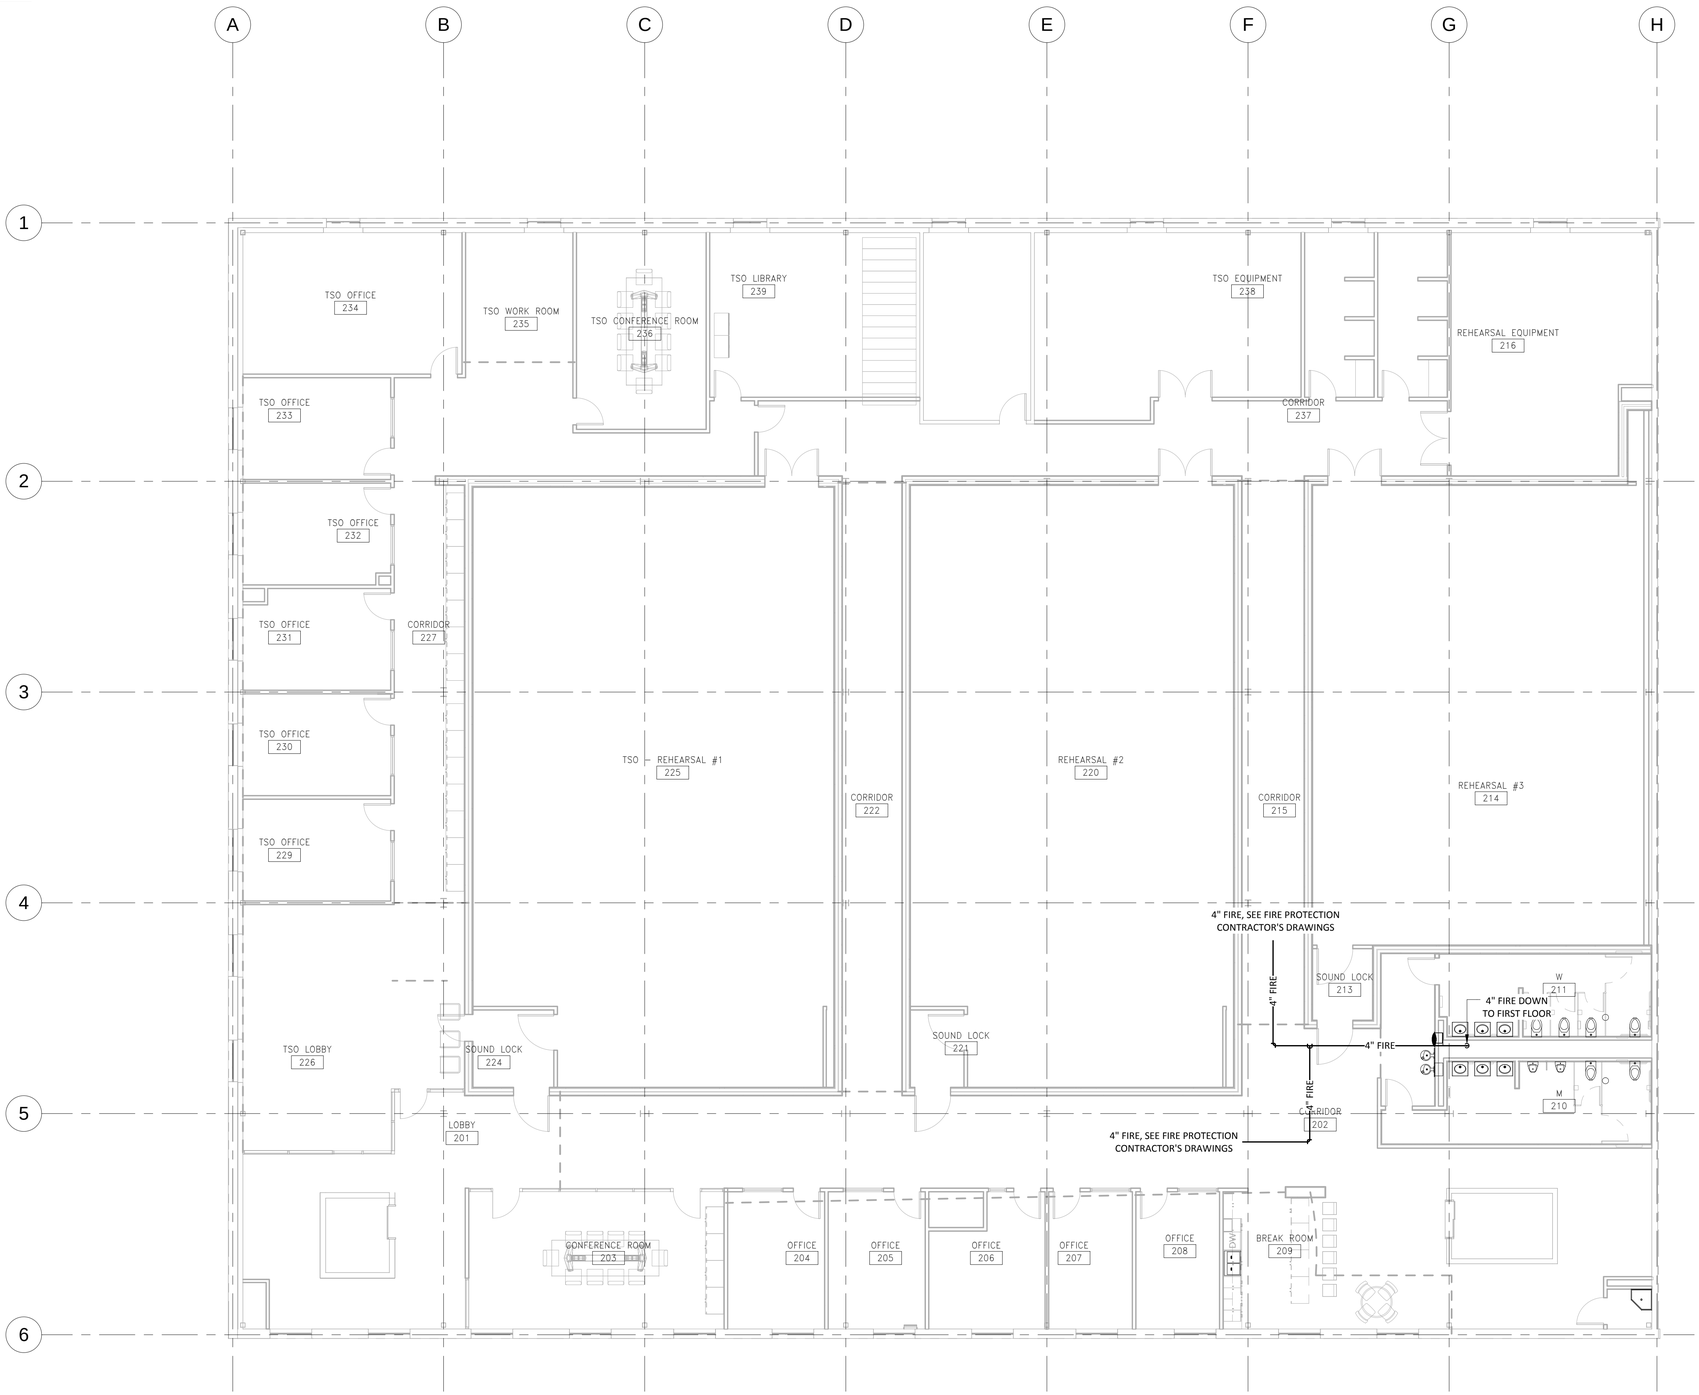

1 LEVEL 02 FIRE PROTECTION PLAN
1/8" = 1'-0"

kinslow, keith & todd, inc.
architecture | interiors | engineering

tel **918.744.4270**
fax 918.744.7849
2200 south utica place, suite 200
tulsa, oklahoma 74114

www.kktarchitects.com
info@kktarchitects.com

OWNER:
GKW MATHEWS DEVELOPMENT LLC
7030 S. Yale Avenue, Suite 600
Tulsa, Oklahoma 74136
(T) 918.392.1612 (F) 918.494.9826

Owner's Representative:
Stonebridge Group, LLC.
5601 South 122nd East Avenue
Tulsa, Oklahoma 74103
(T) 918.583.6900 (F) 918.592.4334

Construction Manager:
Manhattan Construction Co.
5601 South 122nd East Avenue
Tulsa, Oklahoma 74103
(T) 918.583.6900 (F) 918.592.4334

Architecture:
Kinslow, Keith & Todd, Inc.
2200 South Utica Place, Suite 200
Tulsa, Oklahoma 74114
(T) 918.744.4270 (F) 918.744.7849

Civil:
Wallace Engineering
200 East Brady St.
Tulsa, Oklahoma 74103
(T) 918.584.5858 (F) 918.584.8689

Structural Engineering:
Wallace Engineering
200 East Brady St.
Tulsa, Oklahoma 74103
(T) 918.584.5858 (F) 918.584.8689

Exhibit Design:
Gallagher & Associates
8665 Georgia Avenue
Silver Spring, Maryland 20910
(T) 301.656.7575 (F) 918.856.5455

M/E/P Engineer:
FLYNT & KALLENBERGER, INC.
1800 South Elm Place, Suite 200
Broken Arrow, Oklahoma 74102
(T) 918.258.6890 (F) 918.258.6895

Food Service Consultant:
Sturm Consulting, Inc.
5838 Hudson Place
Tulsa, Oklahoma 74135
(T) 918.260.0667 (F) 918.499.3933

Performance & Lighting Consultant:
FLYNT & KALLENBERGER, INC.
1800 South Elm Place, Suite 200
Broken Arrow, Oklahoma 74102
(T) 918.258.6890 (F) 918.258.6895

TULSA PAPER COMPANY BUILDINGS 1958 PORTION

102 & 108 E. BRADY ST./
117 N. BOSTON AVENUE
TULSA, OKLAHOMA 74103

REGISTERED PROFESSIONAL ENGINEER
JUSTIN F. ROUSH
21528
OKLAHOMA
3/12/12

DRAWN BY	J.F.R.
CHECKED BY	J.F.R.

Bid Documents
November 9, 2011

REVISIONS

No.	Description	Date

LEVEL 02 FIRE PROTECTION PLAN

FPI1.2